5TH STREET ELEVATION

G STREET ELEVATION

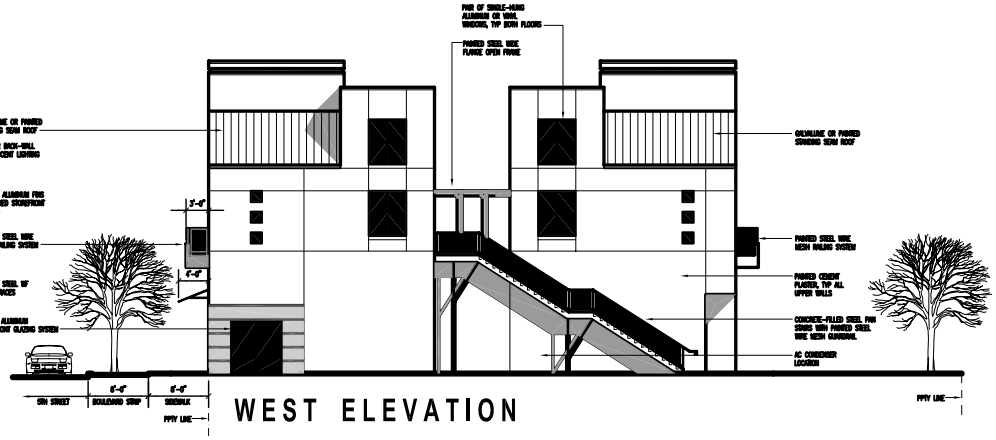

WEST ELEVATION

SOUTH ELEVATION

YHLA
Architecture
Planning
Interior Design
YHLA Architects /
Robert Lindley Architect
2727 Del Rio Place, Suite D
Davis, CA 95616
Phone (530) 756-4288
Fax (530) 758-4388
363 13th Street
Oakland, CA 94612
Phone (510) 836-8688
Fax (510) 836-8689

LICENSED ARCHITECT
ROBERT LINDLEY
NO. C 16,214
REN. 03-31-2005
STATE OF CALIFORNIA

ROE BUILDING

435 G Streets, Davis, California
Chuck Roe and Mark Ruthelser, Owners
(530) 756-8630

No.	Date	Description
1	-	-
2	-	-
3	-	-
4	-	-
5	-	-
6	-	-

DRAWING TITLE
DESIGN REVIEW

DRAWN BY
RL

SCALE
1/8"=1'-0"

ISSUANCE

ISSUANCE DATE
10-22-2004

SHEET NUMBER
DR1.3