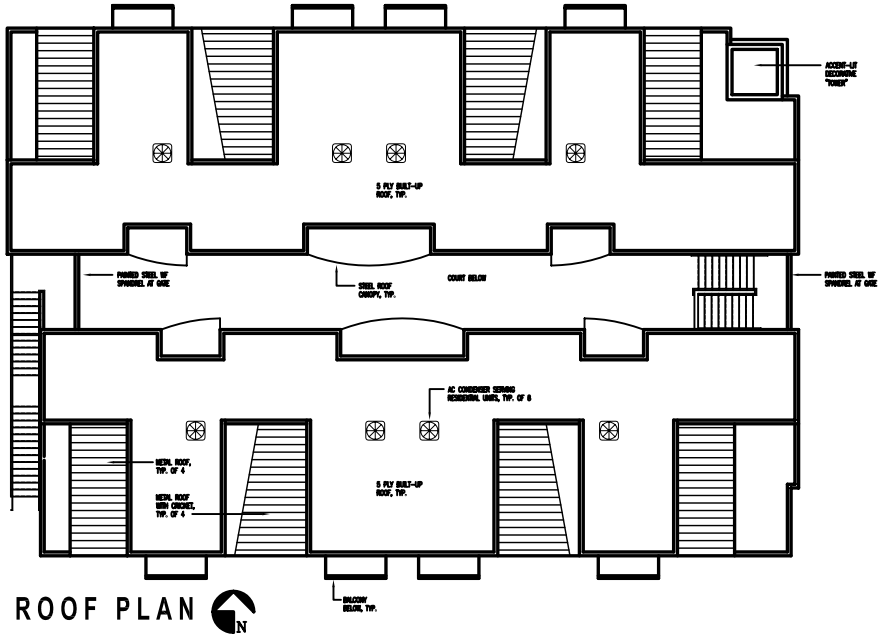


ROOF PLAN

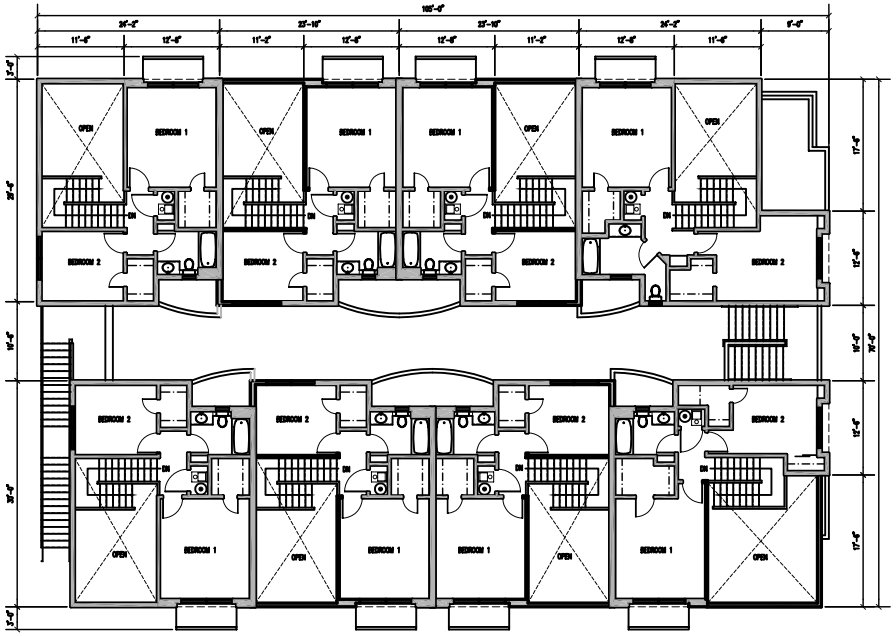


THIRD FLOOR PLAN

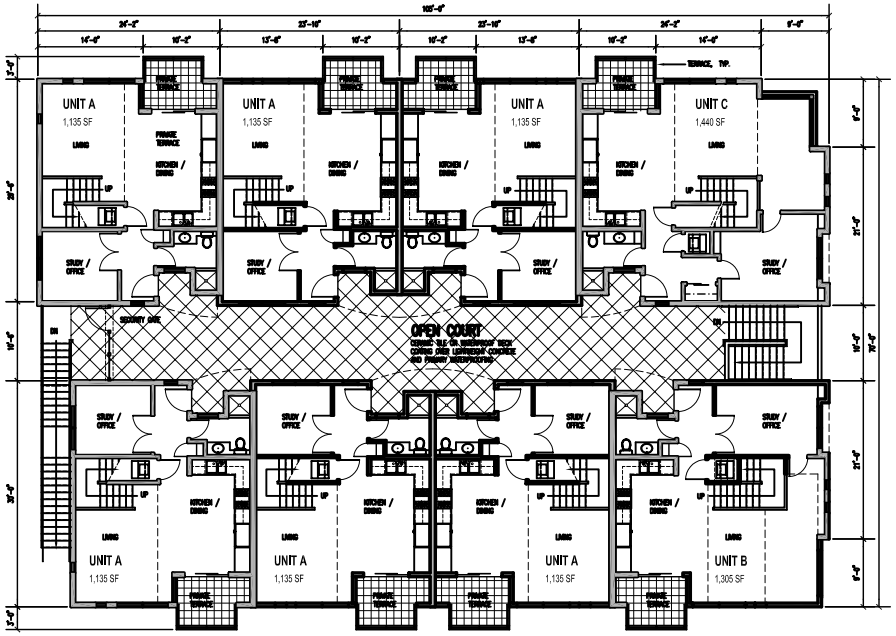


SECOND FLOOR PLAN

YHLA Architecture Planning Interior Design
Y.H. Lee Associates
Robert Linder, Architect
2727 Del Rio Place, Suite D
Davis, CA 95616
Phone (530) 758-4288
Fax (530) 758-4388
363 13th Street
Oakland, CA 94612
Phone (510) 836-9688
Fax (510) 836-9689

LICENSED ARCHITECT ROBERT LINDER NO. C 19,214 EXP. 03-31-2005 STATE OF CALIFORNIA

# ROE BUILDING

435 G Streets, Davis, California
Chuck Roe and Mark Rutheiser, Owners
(530) 756-8630

| No. | Date | Description |
|---|---|---|
| 1 | - | - |
| 2 | - | - |
| 3 | - | - |
| 4 | - | - |
| 5 | - | - |
| 6 | - | - |

DRAWING TITLE
DESIGN REVIEW

DRAWN BY
RL
SCALE
1/8"=1'-0"

ISSUANCE

ISSUANCE DATE
10-22-2004

SHEET NUMBER
DR1.2